


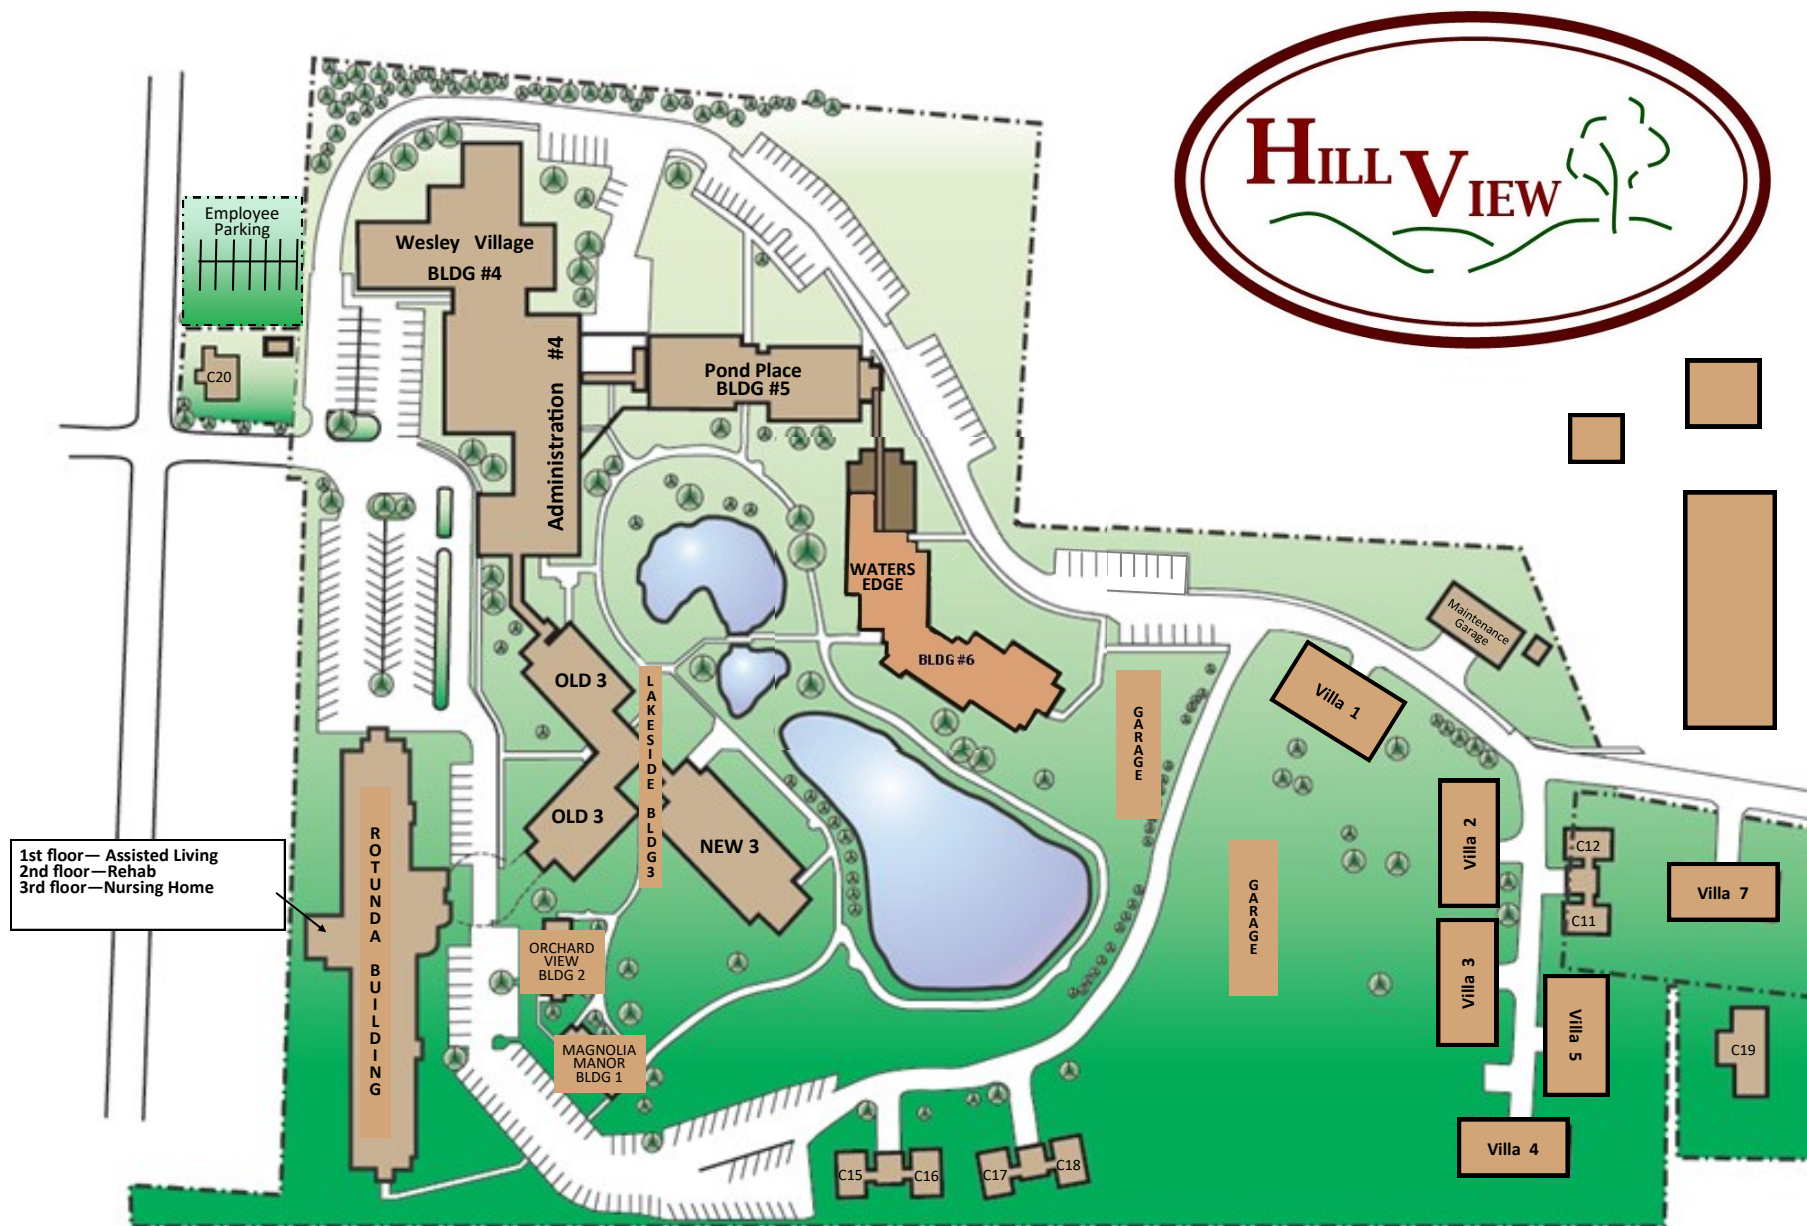

Making a difference in the lives around us




1610 Twenty-eighth Street, Portsmouth, OH 45662

740-354-3135 ~ www.hillviewretirement.org

As of May 6, 2020



Making a difference in the lives around us

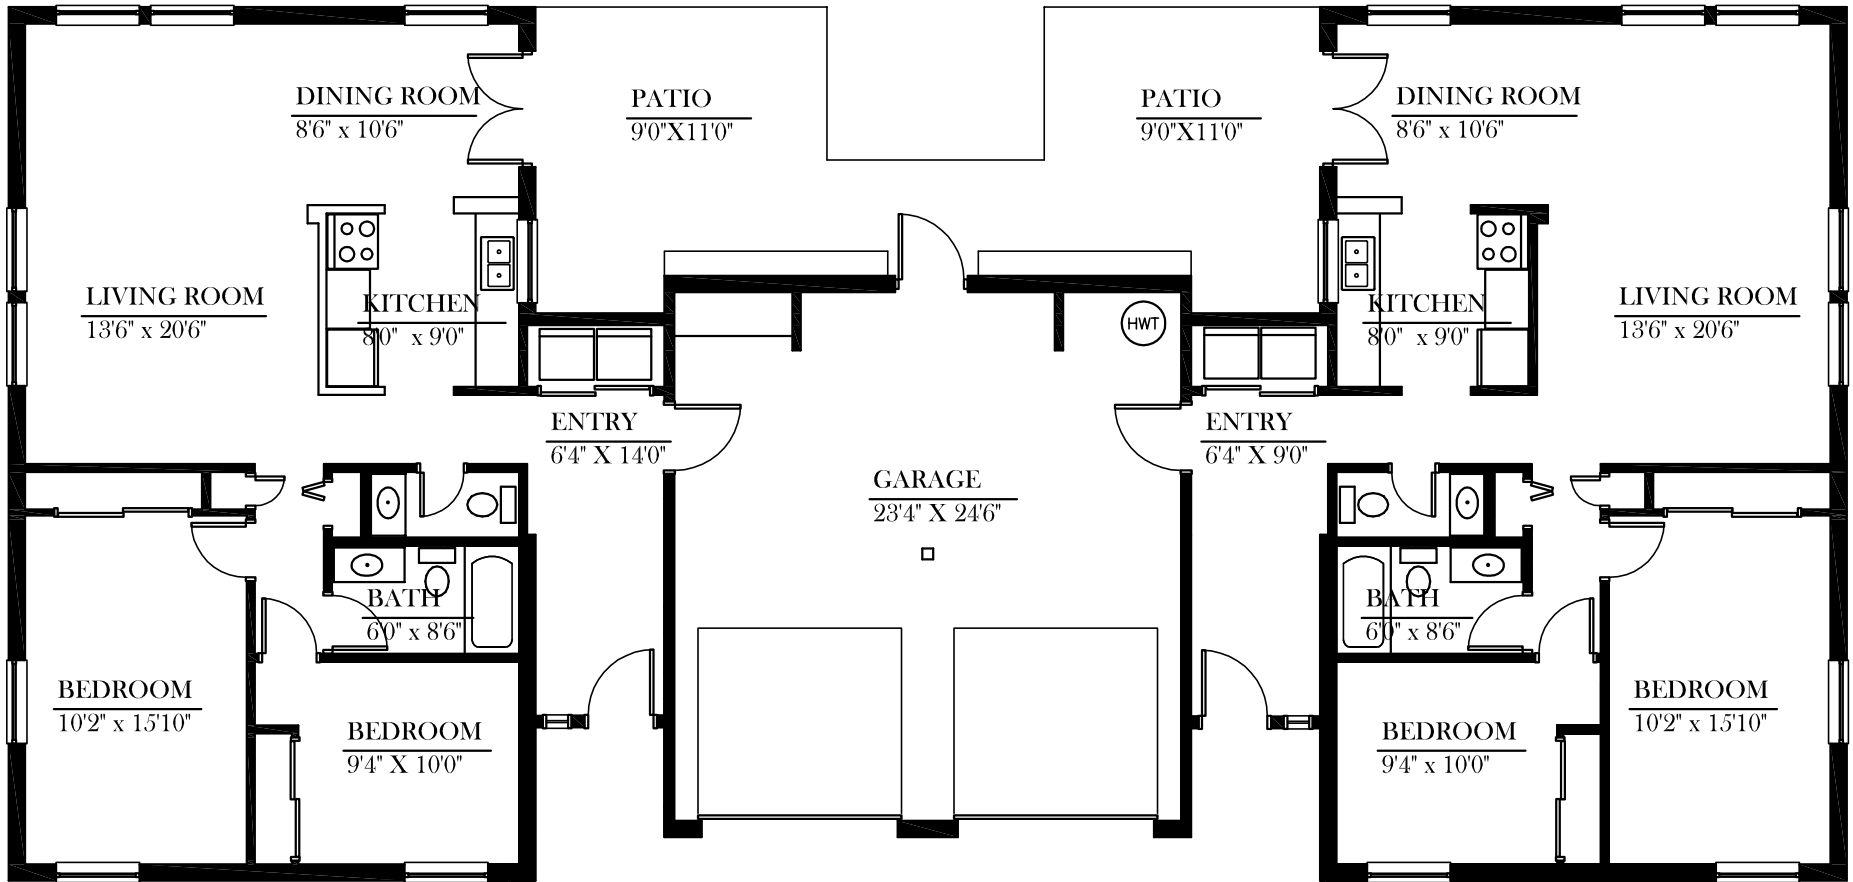


STANDARD COTTAGES 5 & 6 - FLOOR PLANS

SCALE: N.T.S.



One Bedroom

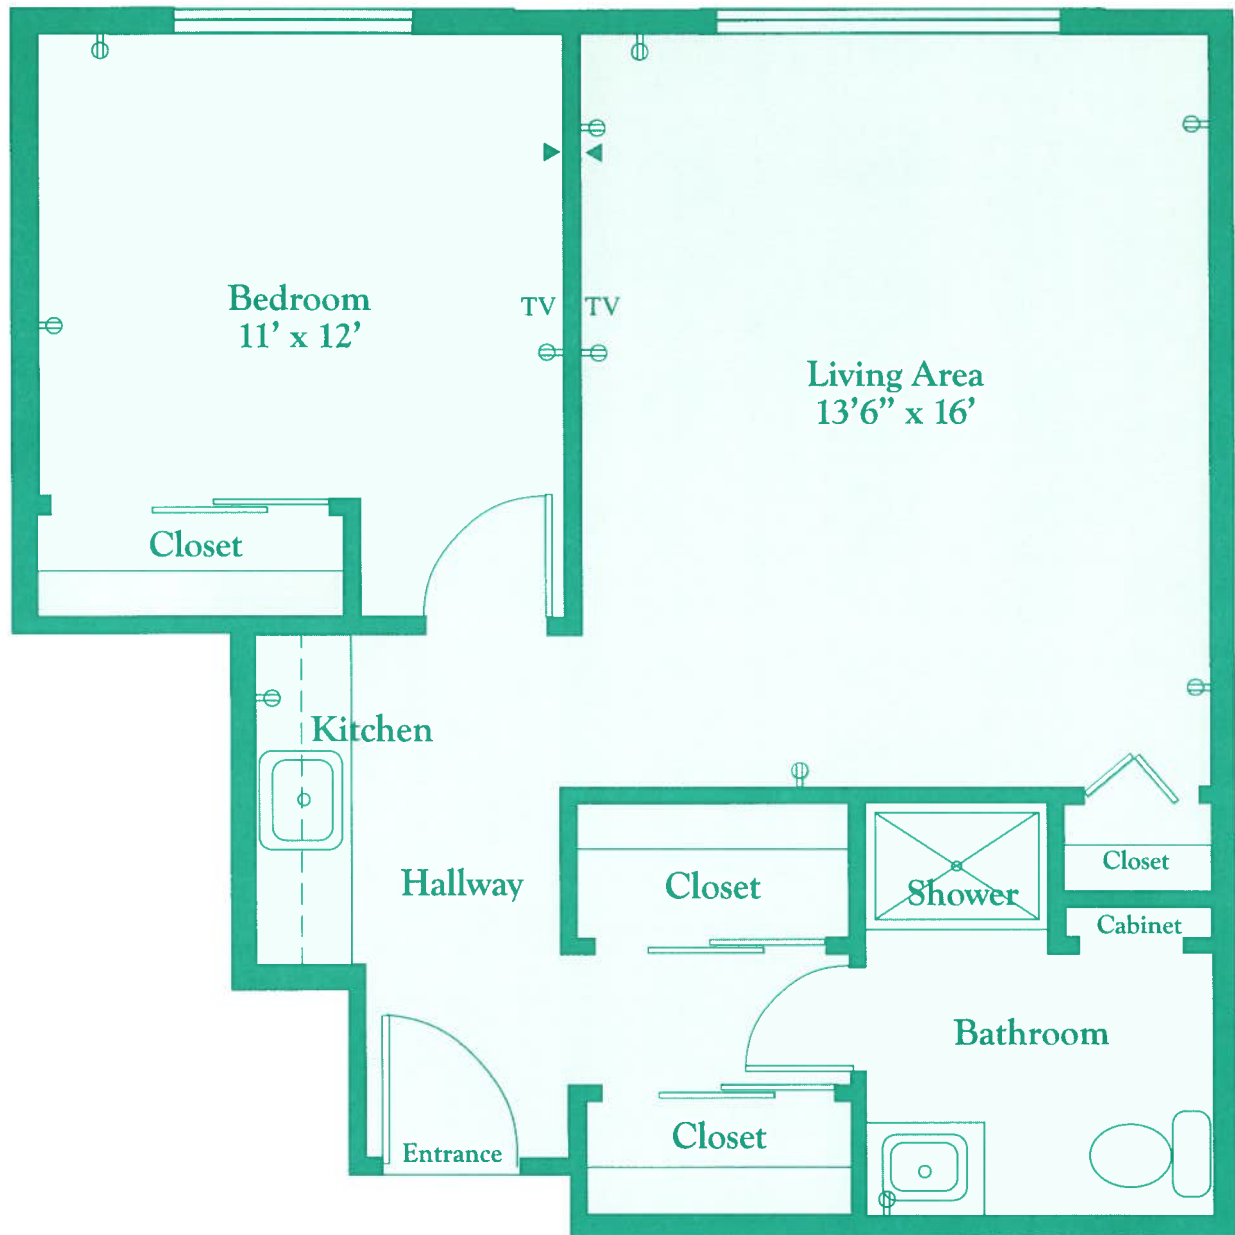

Entrance Fee: \$ _____


Monthly Service Fee: \$ _____

SCALE: 1/4"=1 FOOT
(Locations and dimensions may vary)

- ⊖ Electrical
- TV Cable Outlet
- Telephone Outlet



Studio

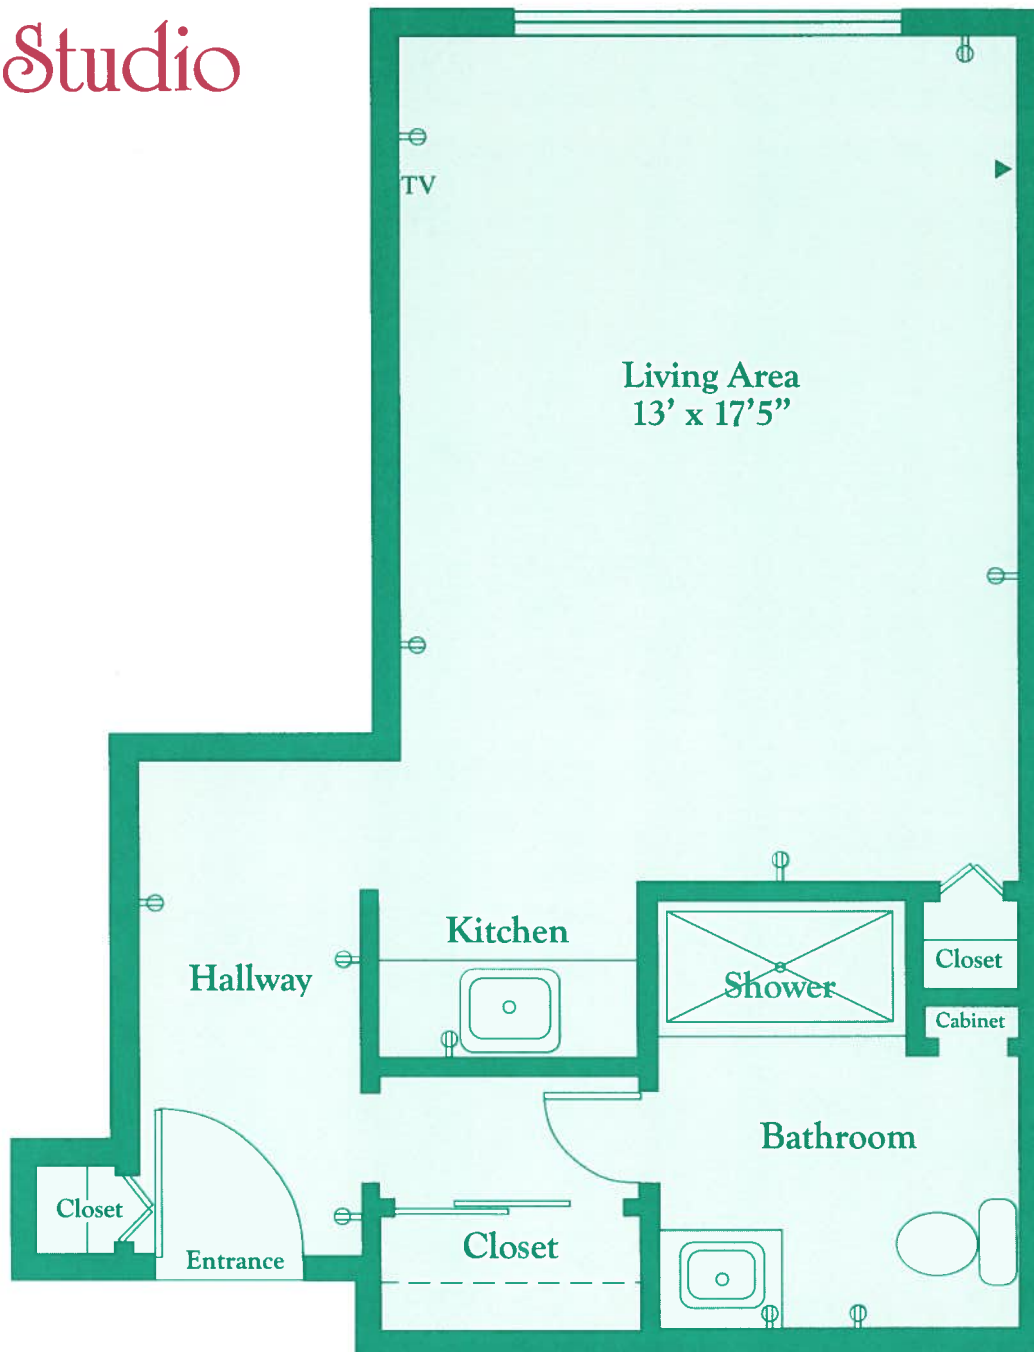

Entrance Fee: \$ _____


Monthly Service Fee: \$ _____


SCALE: 1/4"=1 FOOT
(Locations and dimensions may vary)

- = Electrical
- TV Cable Outlet
- ▶ Telephone Outlet




Villa

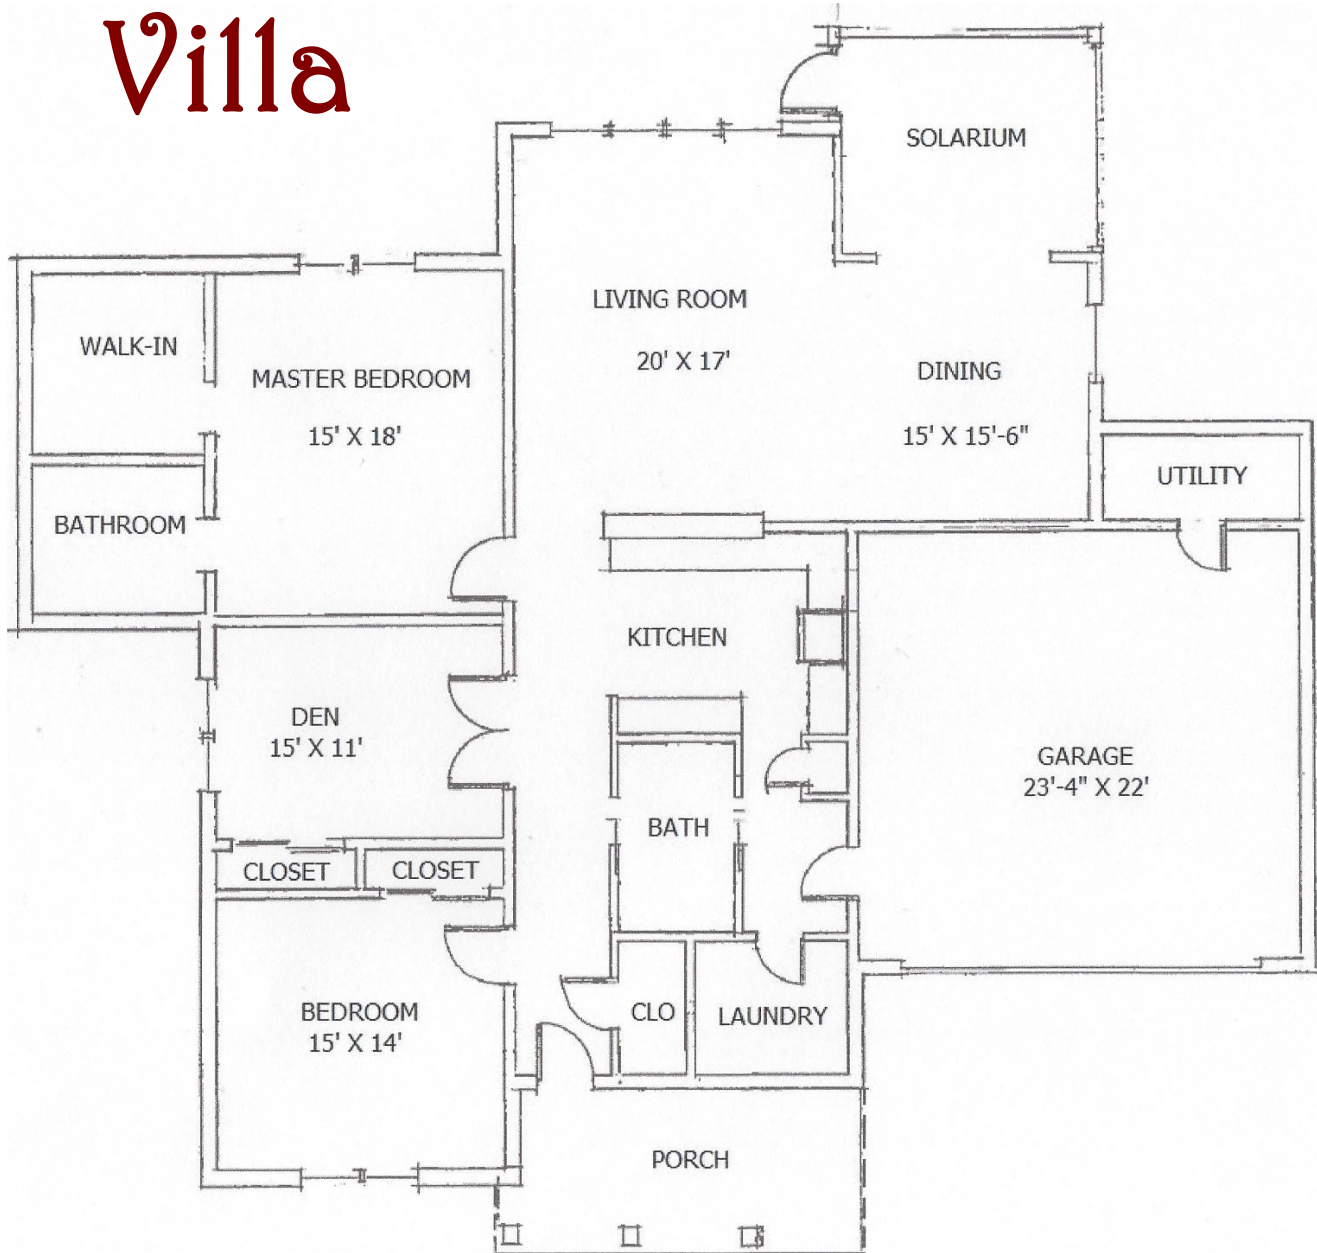

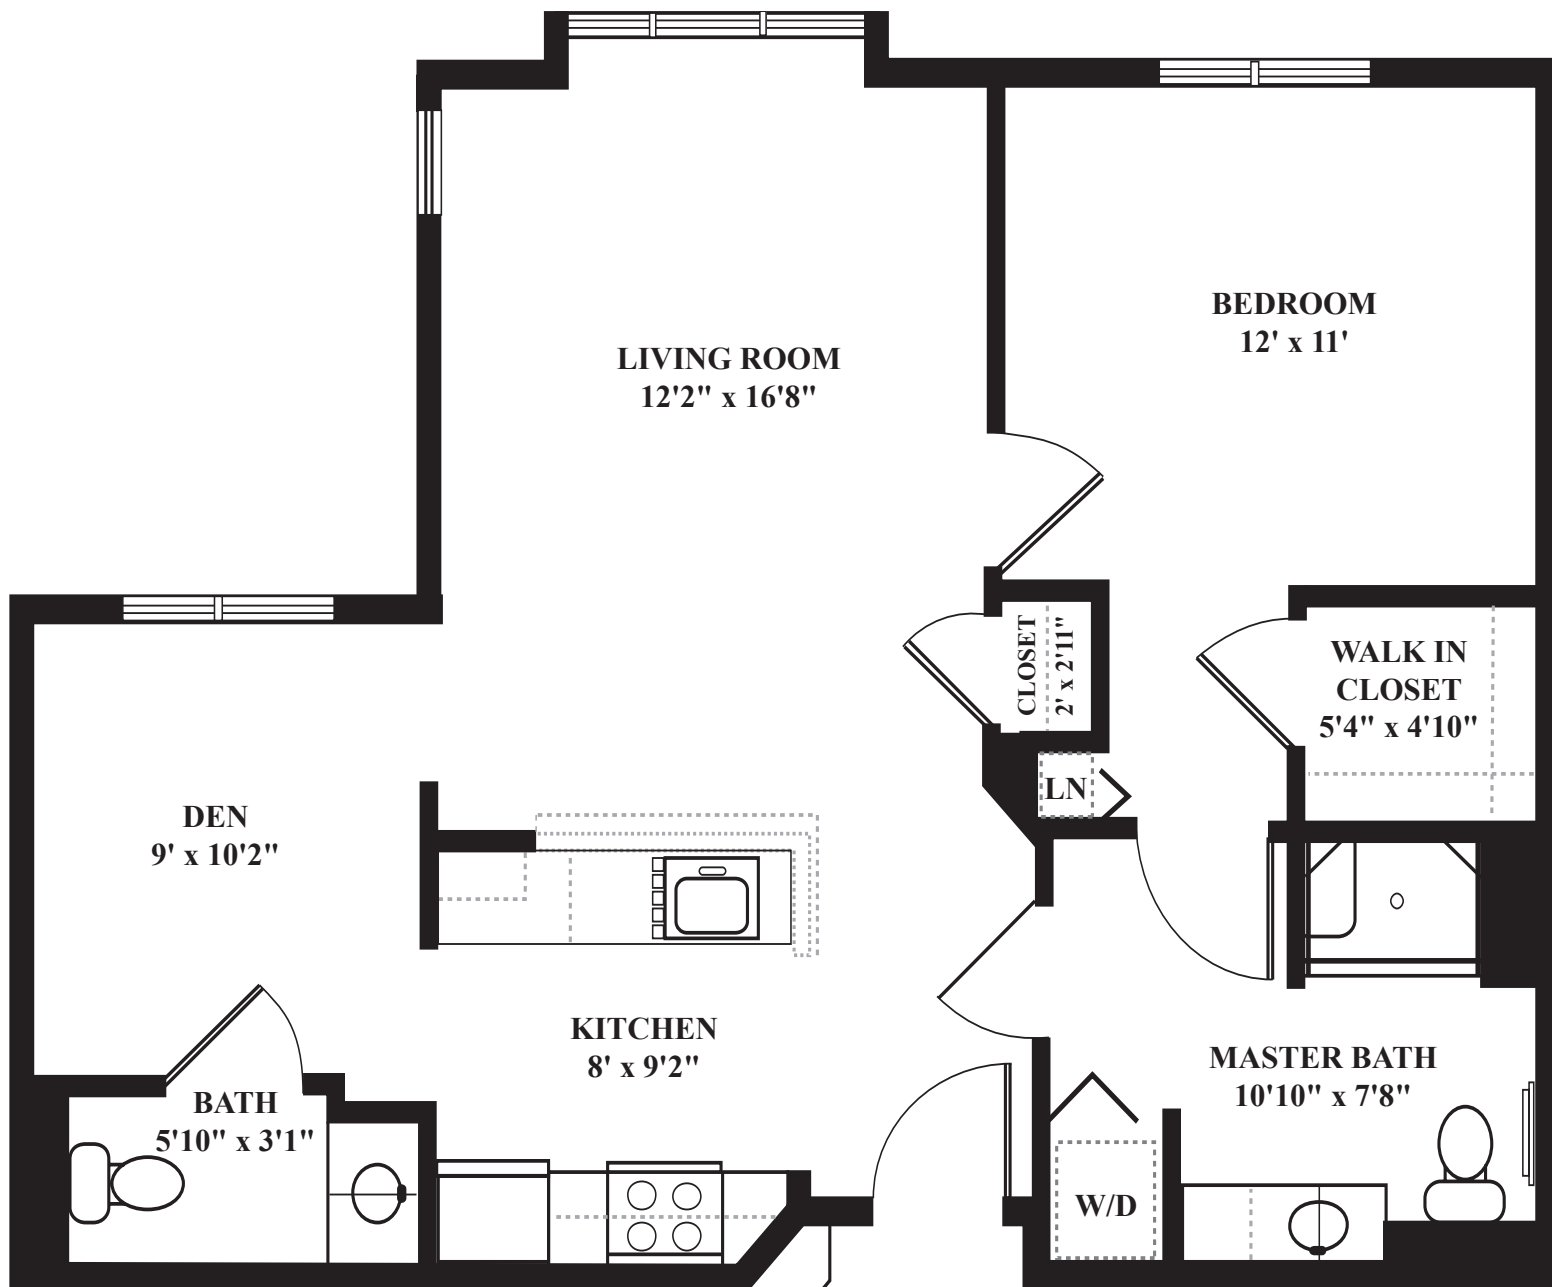

Waters Edge

One Bedroom Apartment with Bay Window

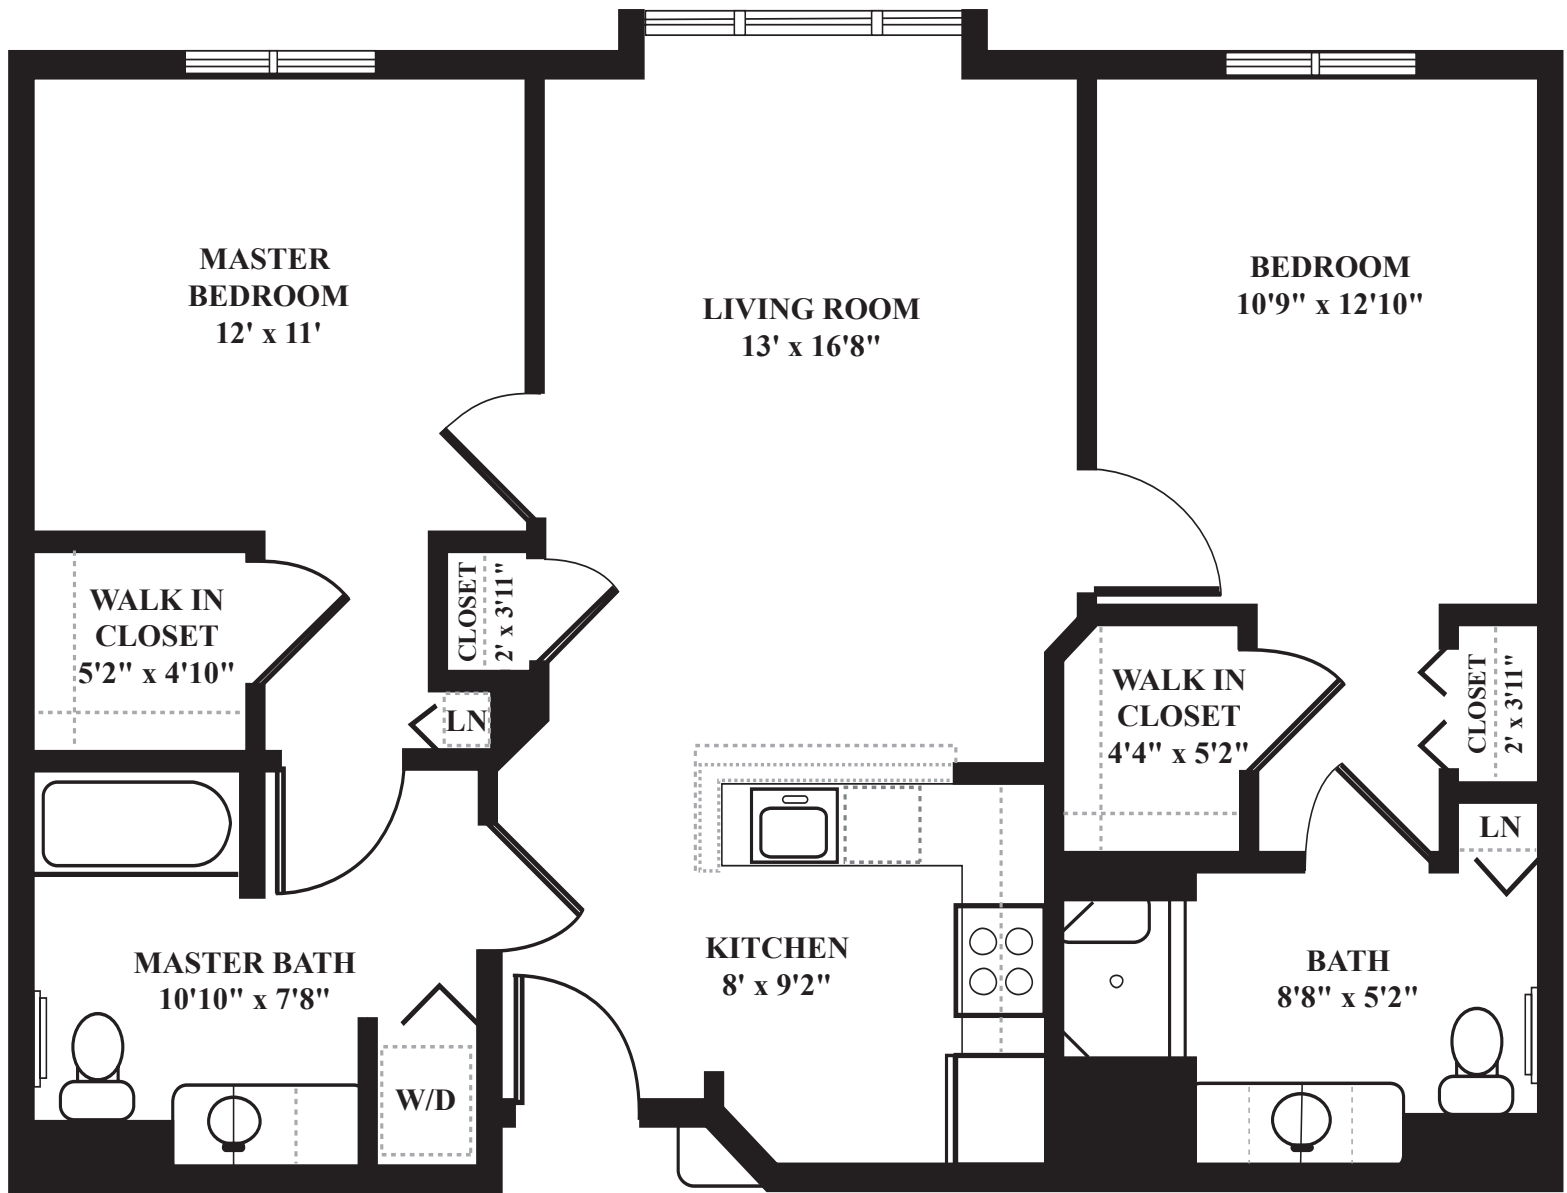

Waters Edge

Two Bedroom Apartment with Bay Window



Making a difference in the lives around us